


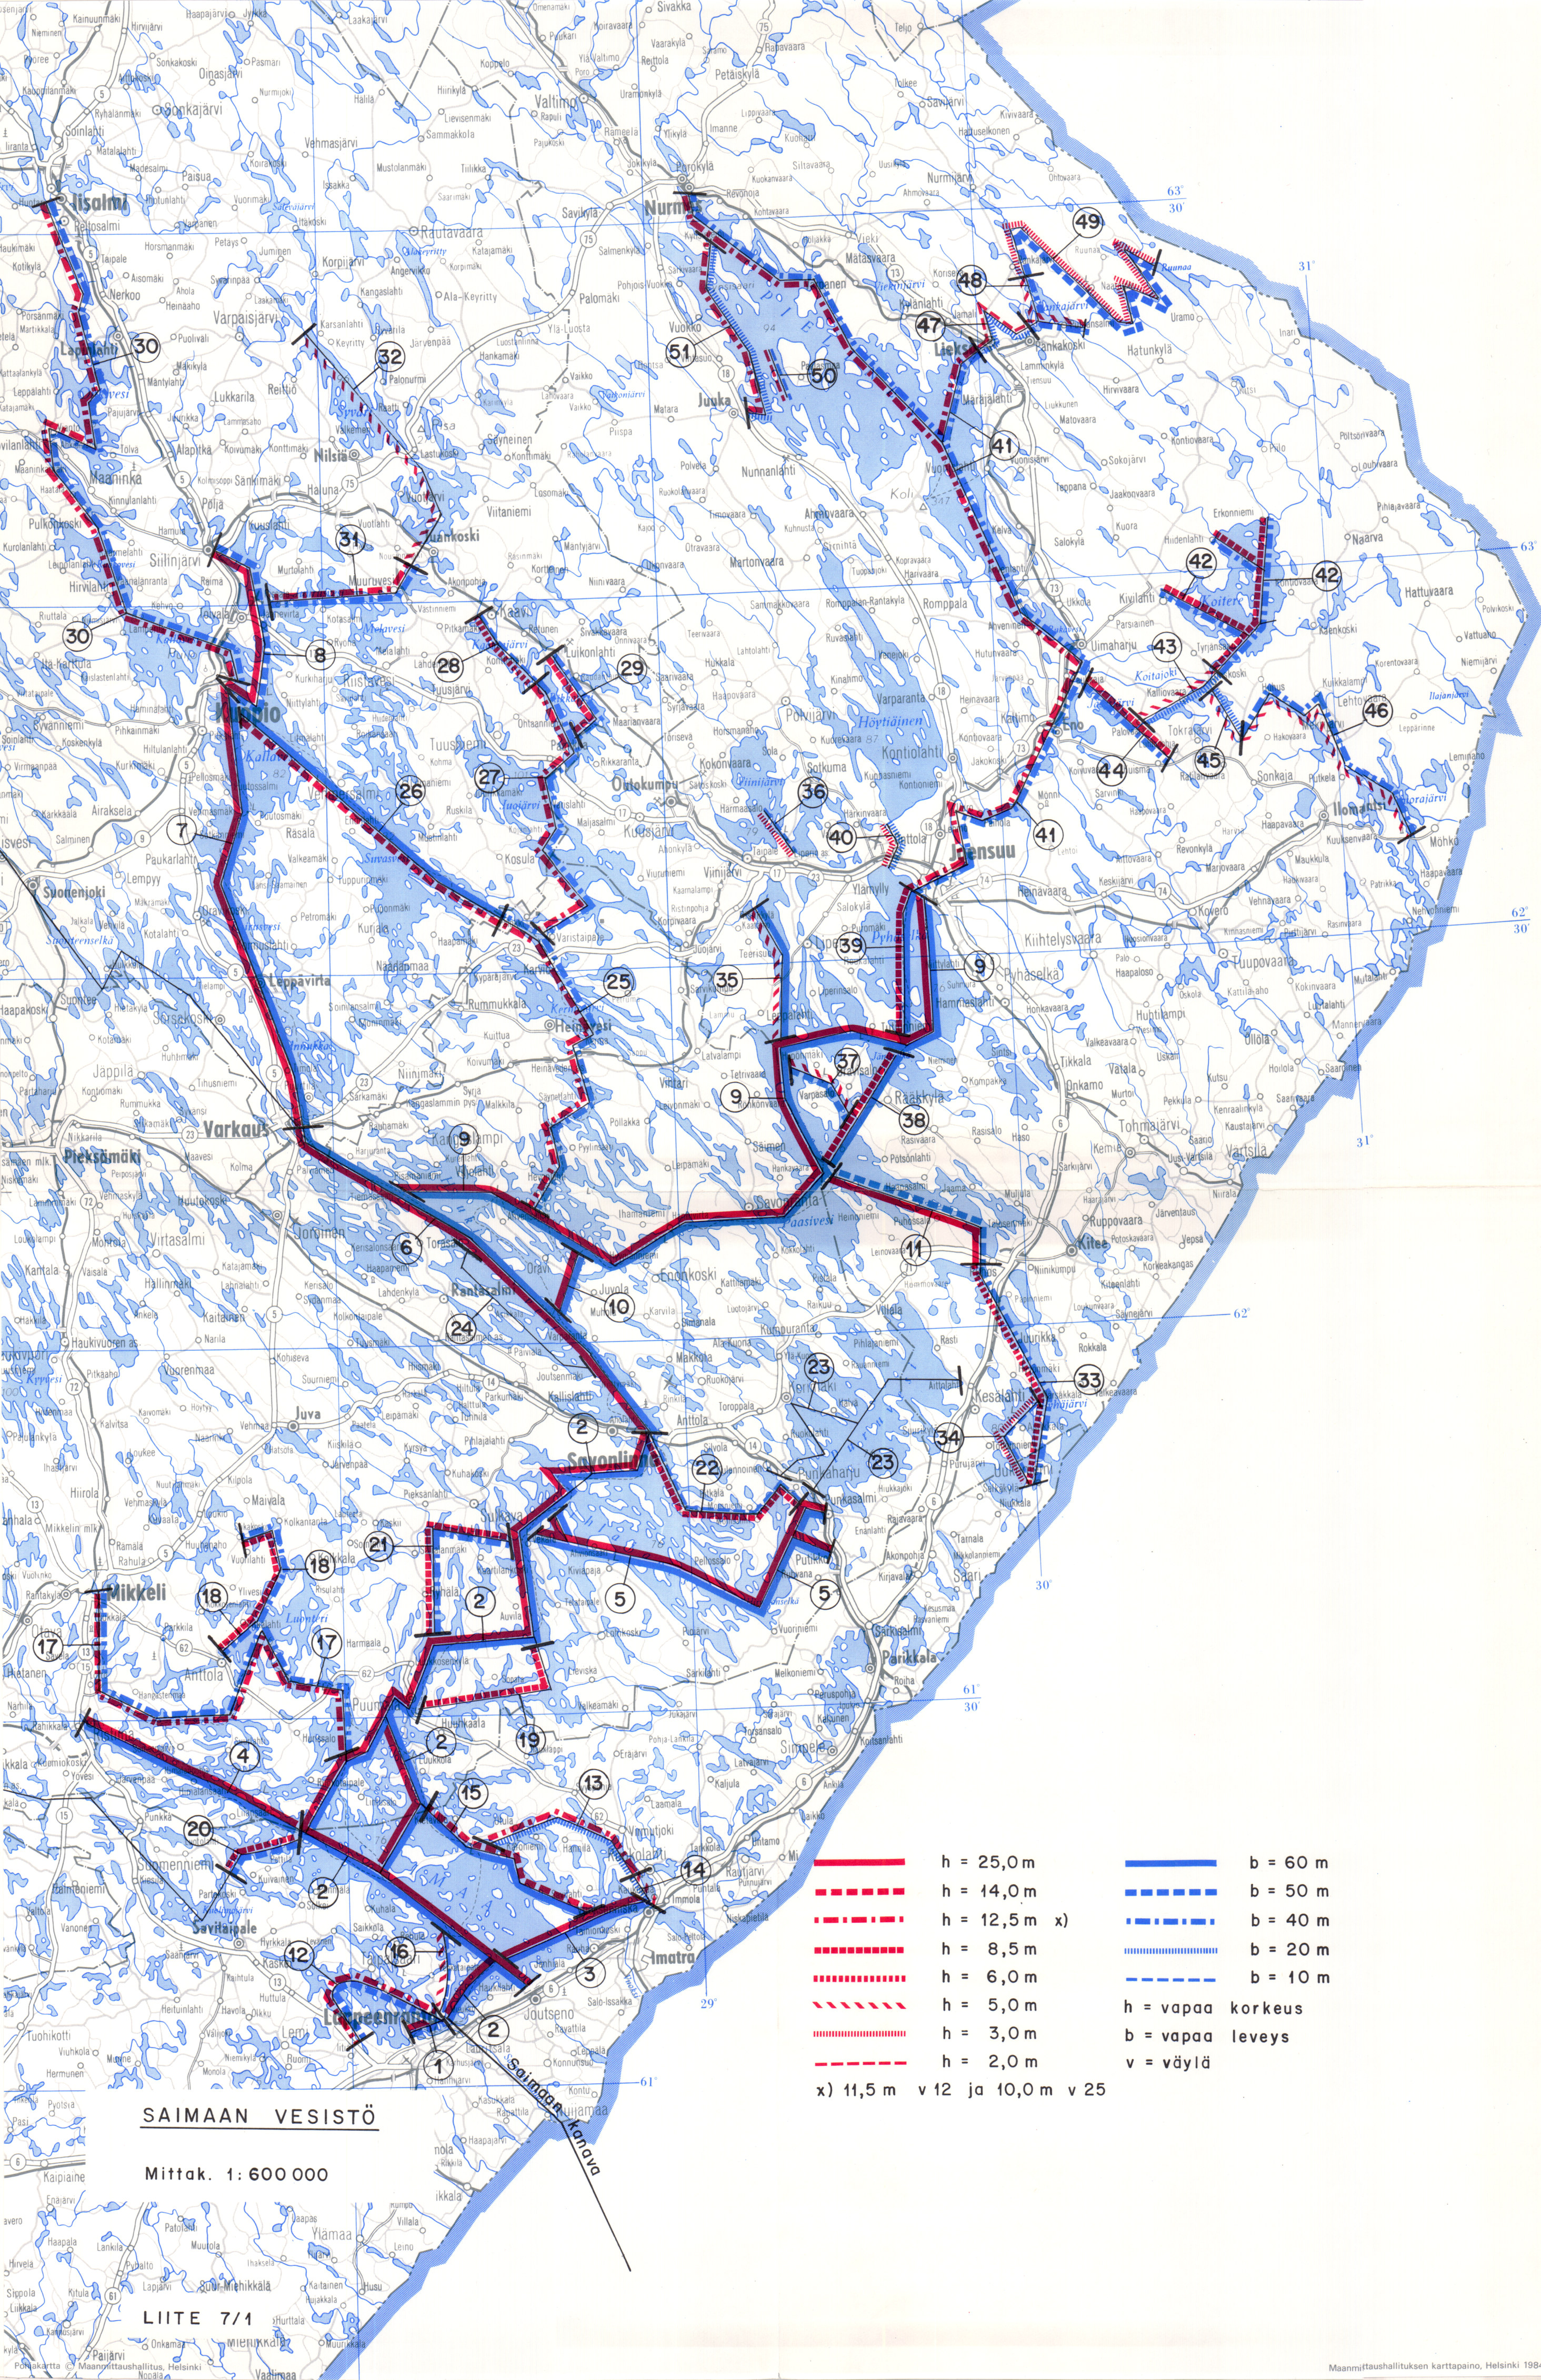

SAIMAAN VESISTÖ

Mittak. 1: 600 000

LIITE 7/1

	h = 25,0 m		b = 60 m
	h = 14,0 m		b = 50 m
	h = 12,5 m x)		b = 40 m
	h = 8,5 m		b = 20 m
	h = 6,0 m		b = 10 m
	h = 5,0 m		h = vapaa korkeus
	h = 3,0 m		b = vapaa leveys
	h = 2,0 m		v = väylä
	x) 11,5 m v 12 ja 10,0 m v 25		